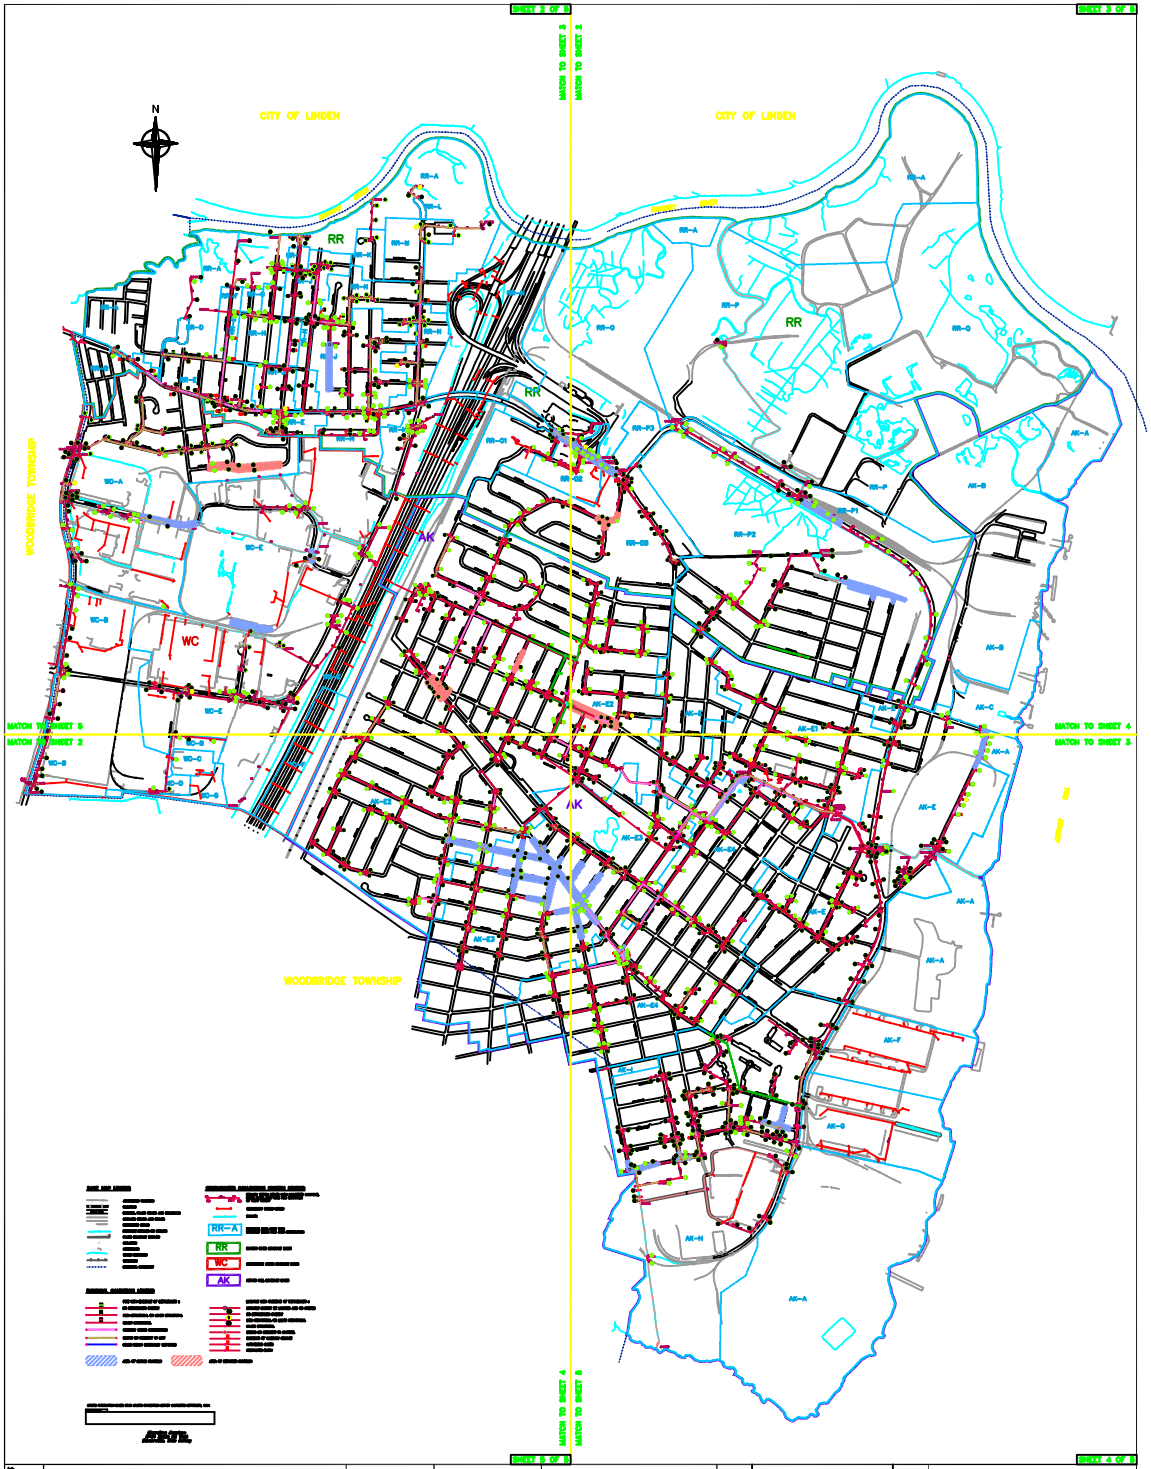

KSkm Associates

Contract No.

282100	STORMWATER COLLECTION SYSTEM TOWNSHIP OF CARTERET MIDDLESEX COUNTY, NEW JERSEY SYSTEM EVALUATION CONDITION PLAN & PROFILE ARTHUR KILL DRAINAGE BASIN RAHWAY RIVER DRAINAGE BASIN WOODBRIDGE CREEK DRAINAGE BASIN		JOHN P. DuPONT, P.E., C.M.E. PROFESSIONAL ENGINEER NEW JERSEY LIC. NO. 28897					EKA ASSOCIATES, P.A. Engineers · Surveyors · Planners 1769 East Second Street, Scotch Plains, N.J. 07076 908-322-2030
Sheet 1 of 5			Designed / Drawn KSKA / Checked / Approved / Date	Date	Revision	By		

Print Date