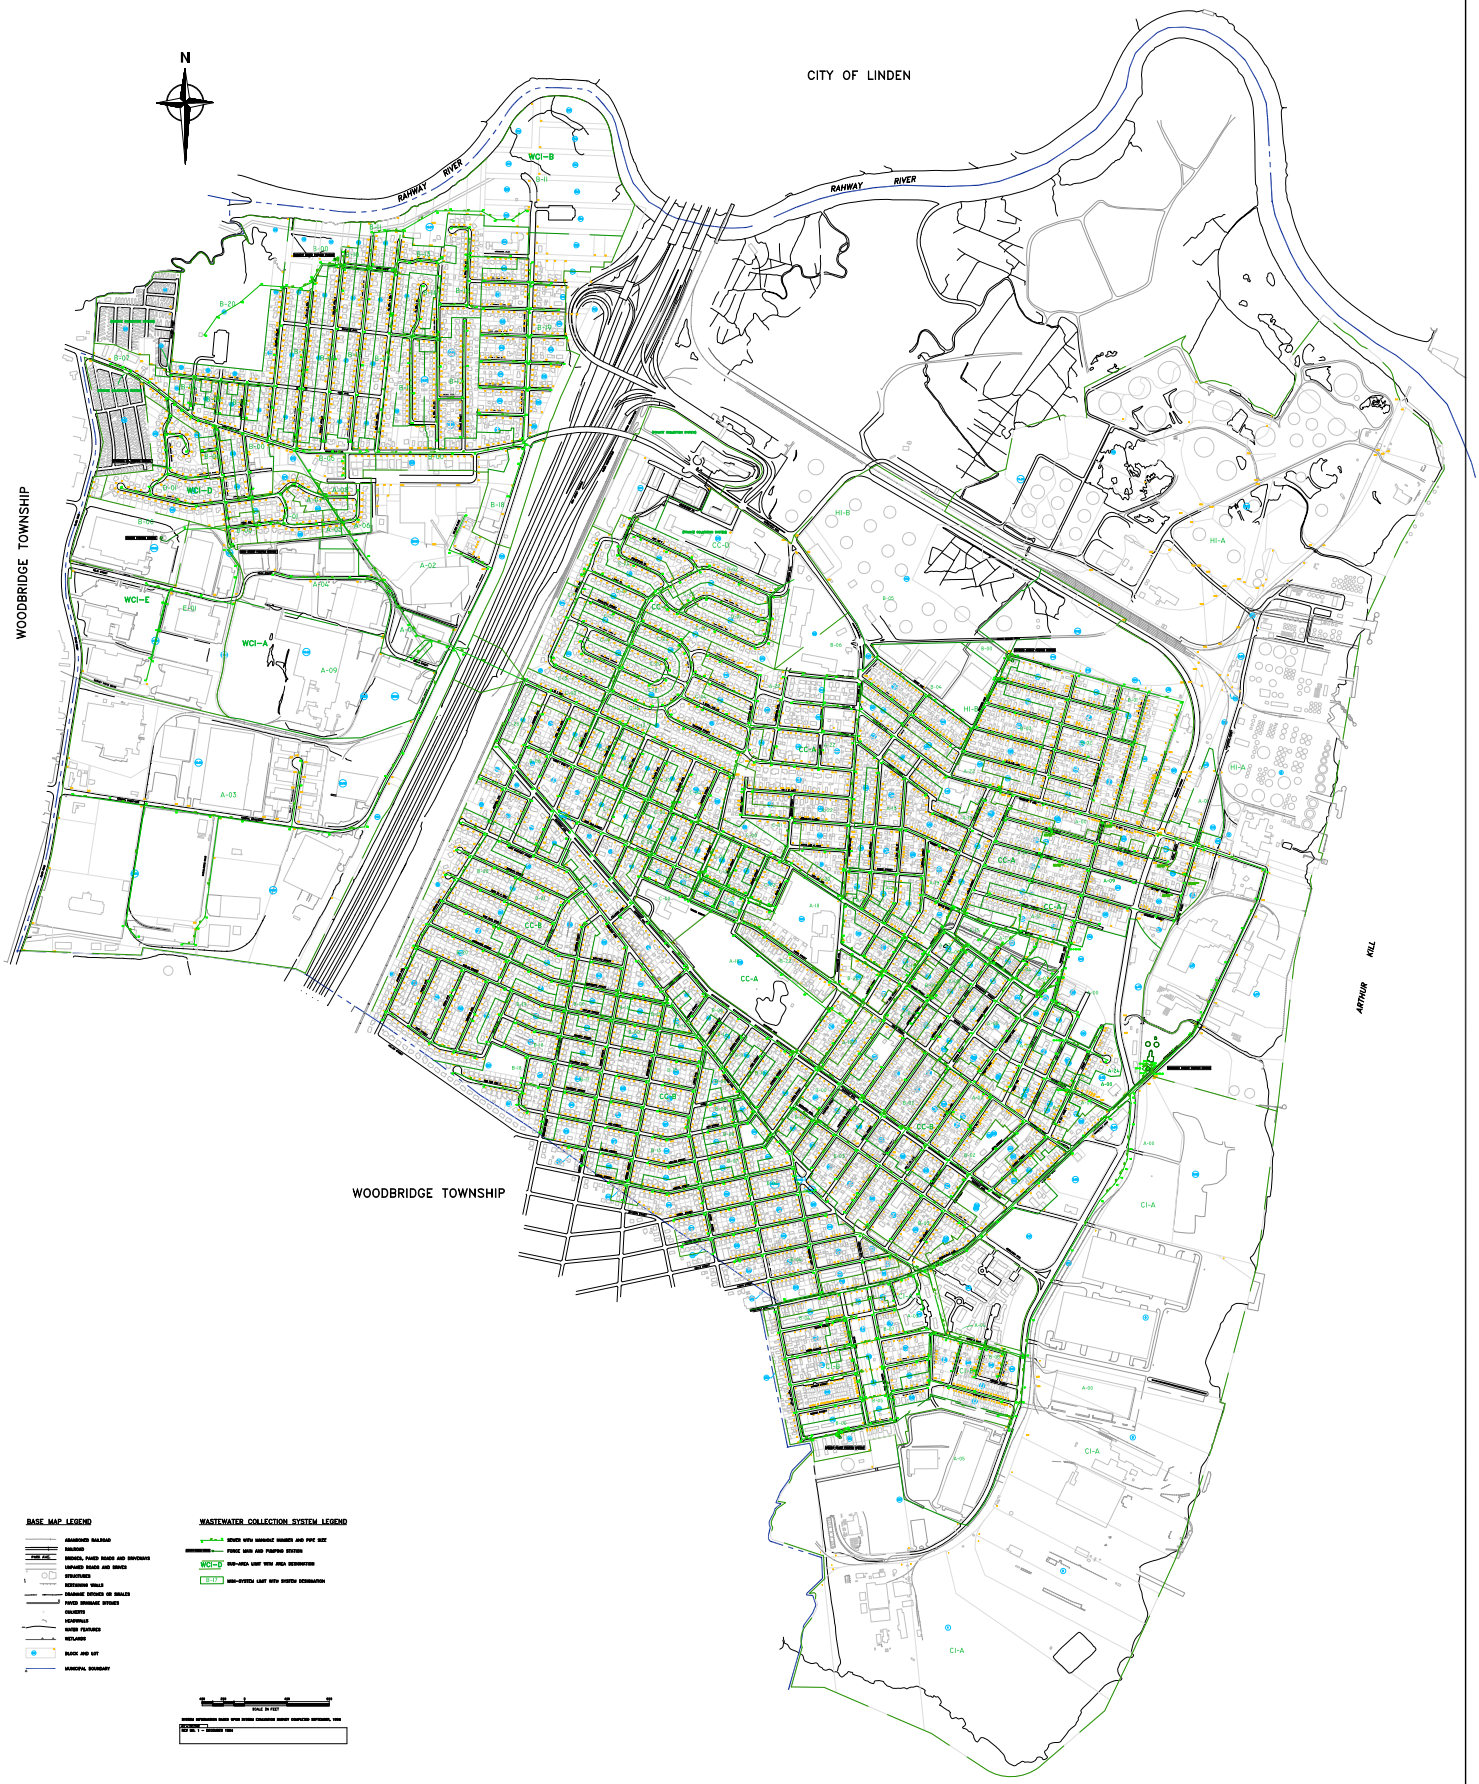

Job									
282100	WASTEWATER COLLECTION SYSTEM BOROUGH OF CARTERET MIDDLESEX COUNTY, NEW JERSEY WASTEWATER COLLECTION SYSTEM (DECEMBER 1993) WEST CARTERET INDUSTRIAL SERVICE AREA HAYWARD INDUSTRIAL SERVICE AREA CHROME INDUSTRIAL SERVICE AREA CENTRAL CARTERET SERVICE AREA			JOHN P. DuPONT, P.E., C.M.E. PROFESSIONAL ENGINEER NEW JERSEY LIC. NO. 38017					EKA ASSOCIATES, P.A. Engineers - Surveyors - Planners 1765 East Second Street, Scotch Plains, N.J. 07076 908-322-2030
B/O 1	Sheet No. 1			Designed	Drawn WKA	Checked	Approved	Date	Date / Revision / By
Total 1	of 5								